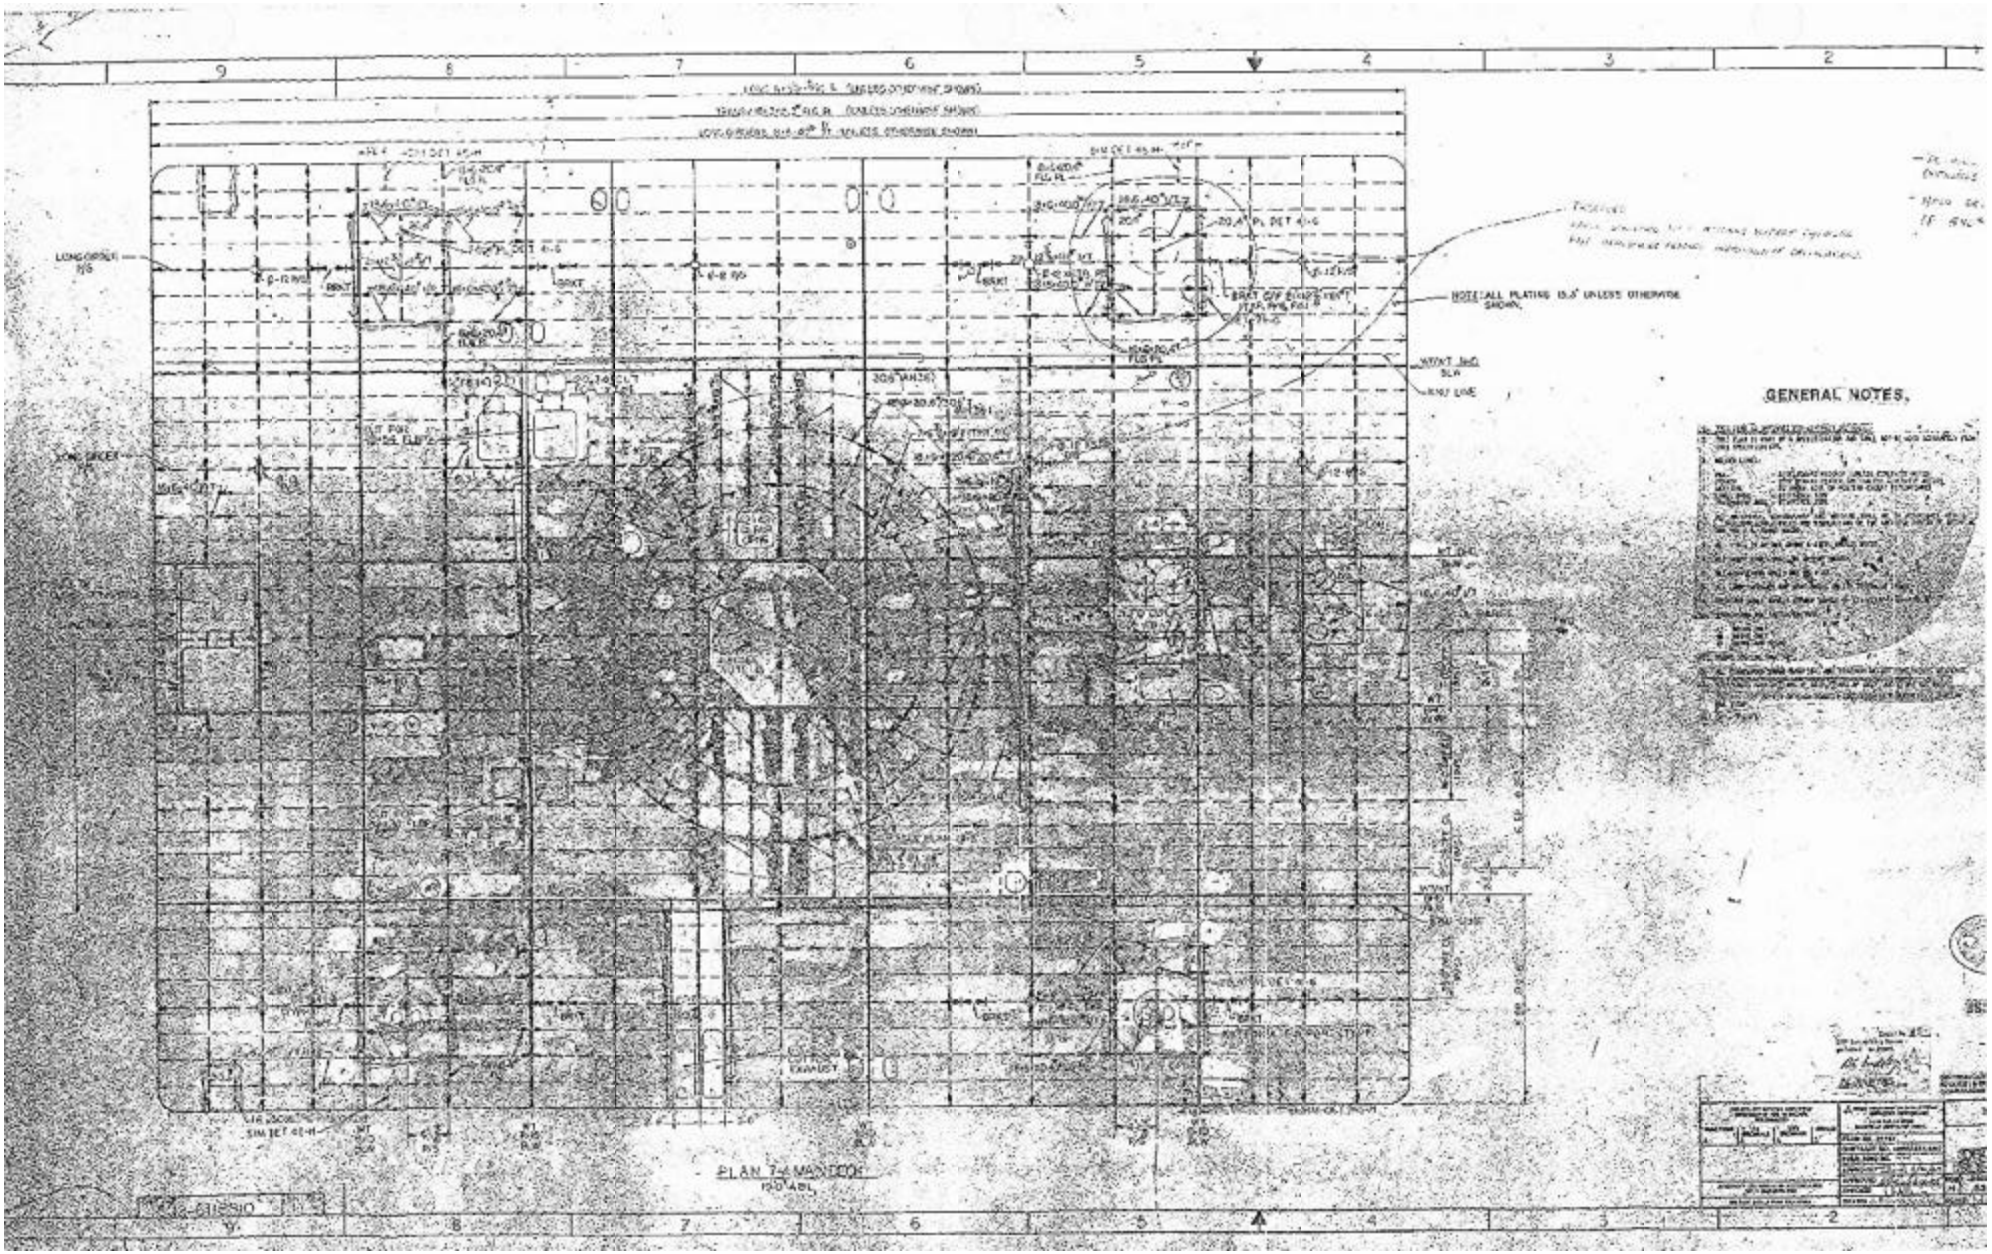
GENERAL NOTES.
PLAN 7-4 MAN TOOK
LONGITUDINAL
NOTE: ALL PLATING IS 3/8" UNLESS OTHERWISE SHOWN.