AJ

09-073

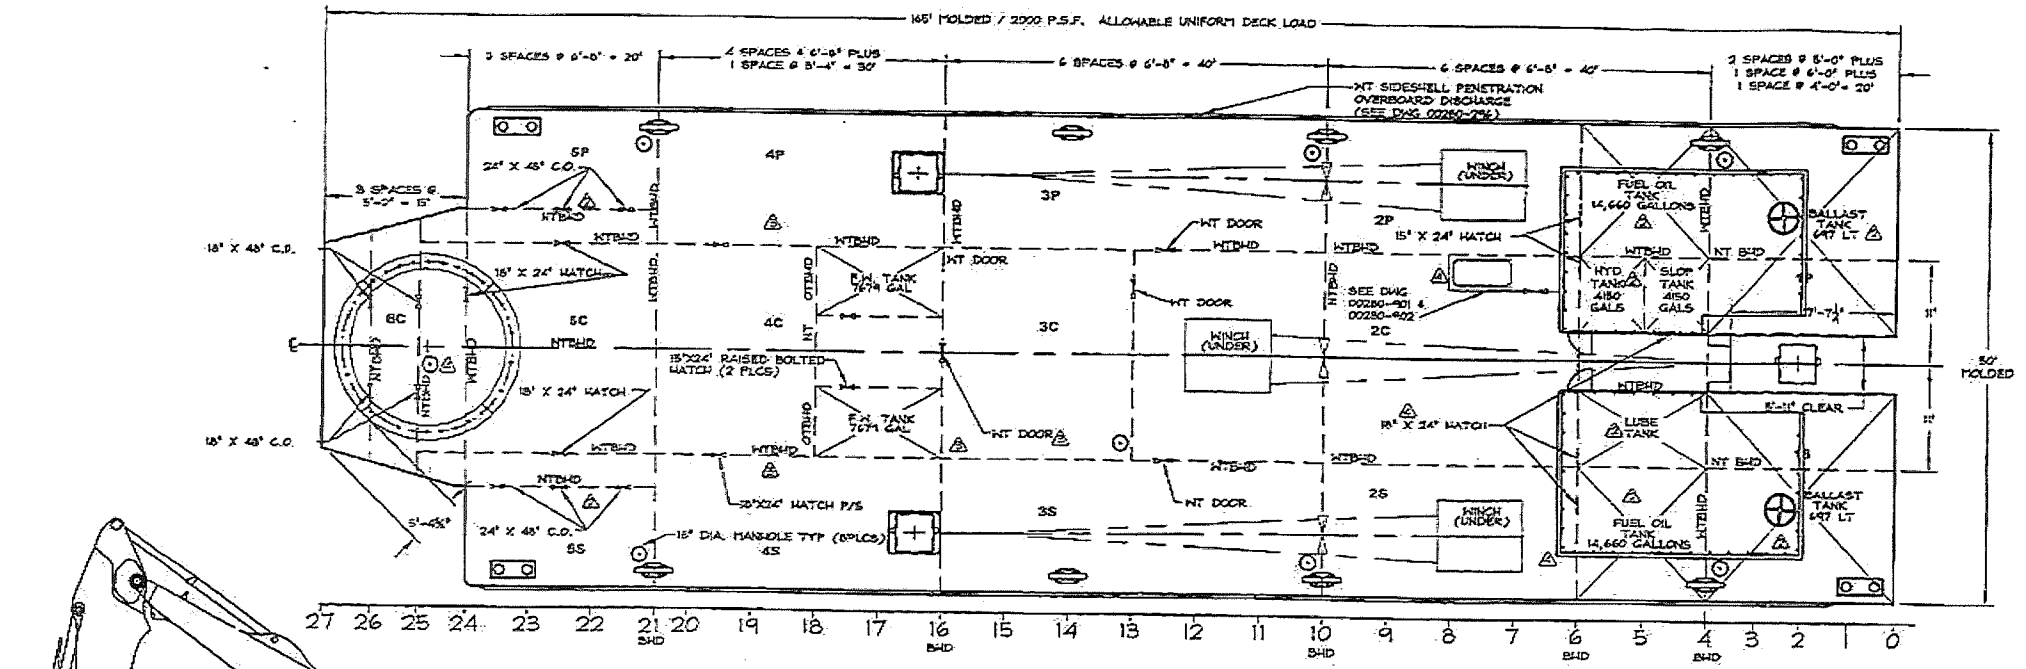

PLAN

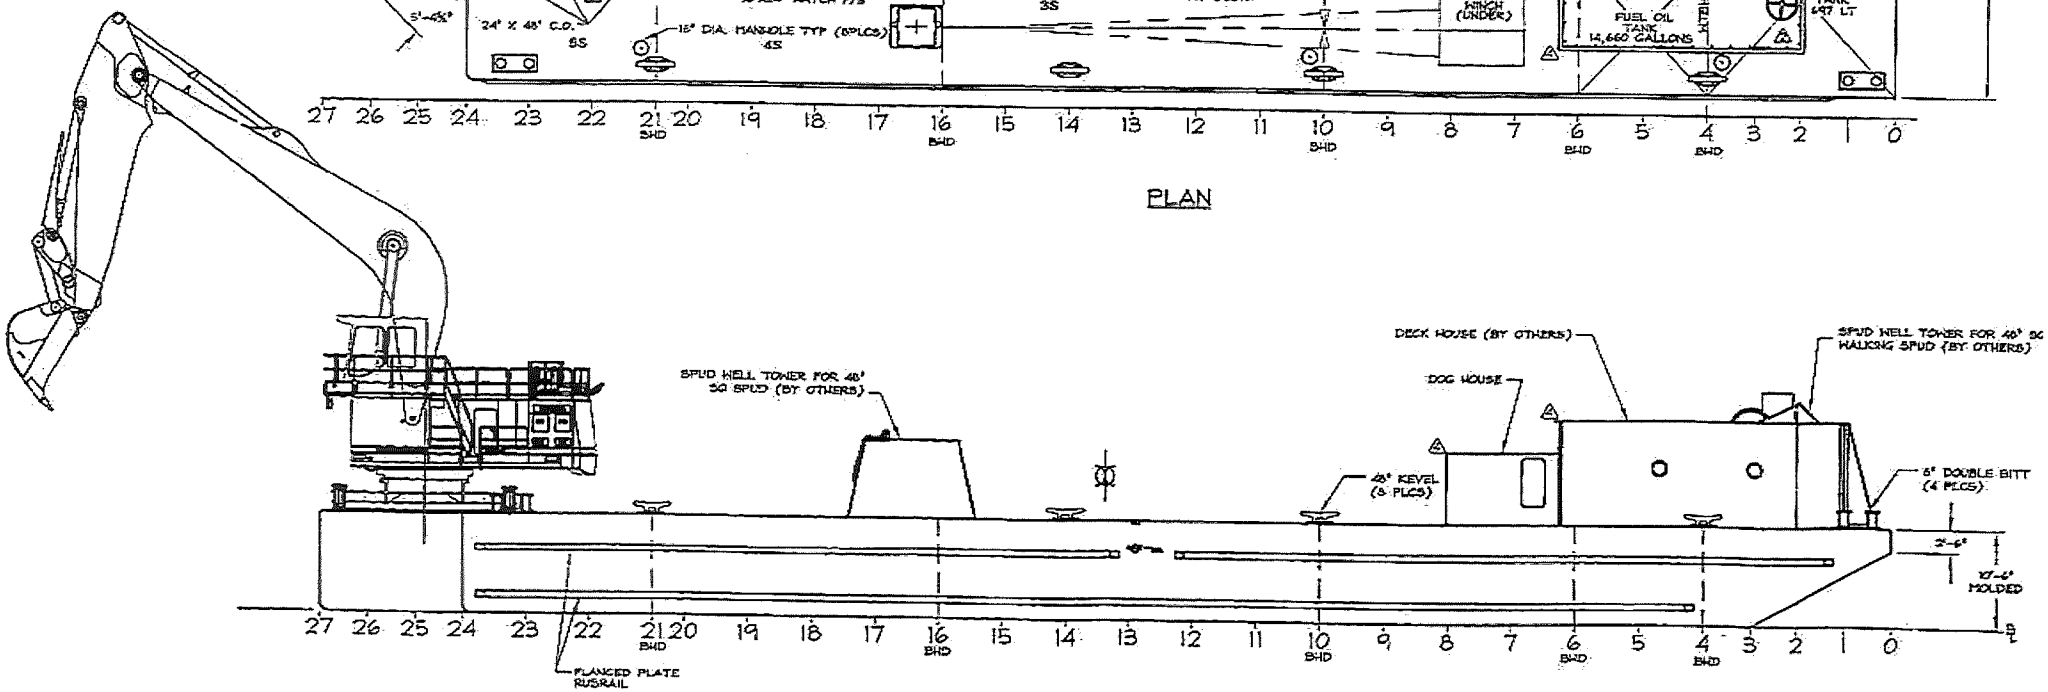

OUTBOARD PROFILE